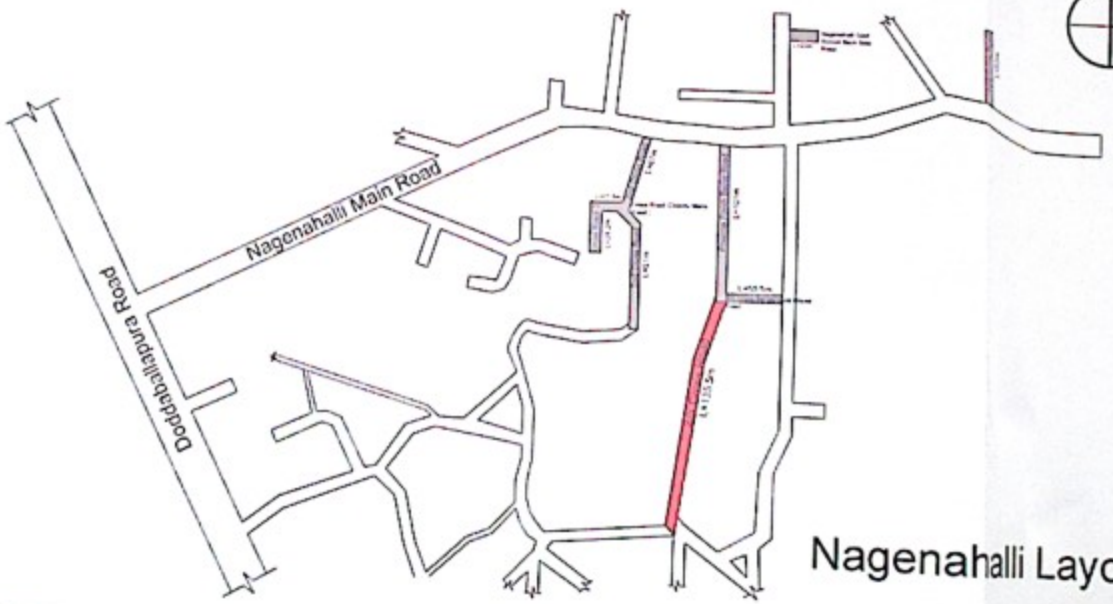

Nagenahalli Layout

NOTES:-

1) Do Not Scale The Drawings

2) All Dimensions Are In meters

INDEX

CC Road

Asphalt Road

PROJECT	Restoration and Improvements of Balance main and cross roads of Nagenahalli , Harohalli , Kenchenahalli villages, Srinidhi layout, ISRO layout,KEB layout and surrounding areas in ward no -02 of yelahanka Sub division (PACKAGE NO-02) (Number of Works-05)
CLIENT	BBMP

Asst. Executive Engineer
Yelahanka Sub Division
(BBMP West Zone)
Yelahanka, Bangalore

RUDRAPRASAD CONSULTANTS
STRUCTURAL ENGINEERS, ARCHITECTS
& PROJECT MANAGEMENT CONSULTANTS
No. 3 7th ...
MALLESWARAM BANGALORE-560003
Ph : 2344451
Mob : 91-...
E-mail: ...
Web: www.rpengineers.com

RUDRAPRASAD CONSULTANTS BANGALORE

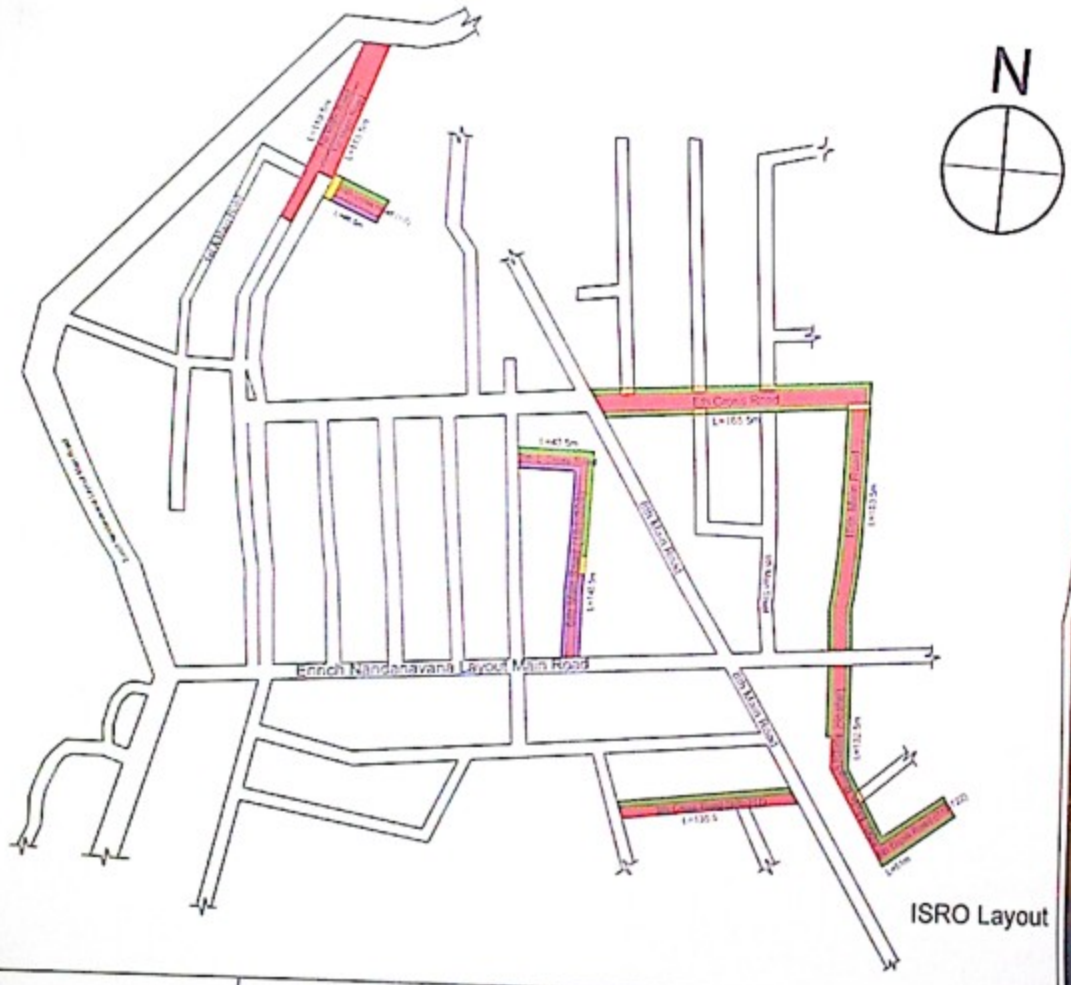

NOTES:-

1) Do Not Scale The Drawings
2) All Dimensions Are In meters

INDEX

CC Drain | Asphalt Road | Culvert | KERB

PROJECT	Restoration and Improvements of Balance main and cross roads of Nagenahalli , Harohalli , Kenchenahalli villages, Srinidhi layout, ISRO layout,KEB layout and surrounding areas in ward no -02 of yelahanka Sub division (PACKAGE NO-02) (Number of Works-05)
CLIENT	BBMP

RUDRAPRASAD CONSULTANTS
STRUCTURAL ENGINEERS, ARCHITECTS
& PROJECT MANAGEMENT CONSULTANTS

Asst. Executive Engineer
Yelahanka Sub. Divison
(BBMP Ynk. Zn)
Yelahanka, Bangalore

RUDRAPRASAD CONSULTANTS BANGALORE

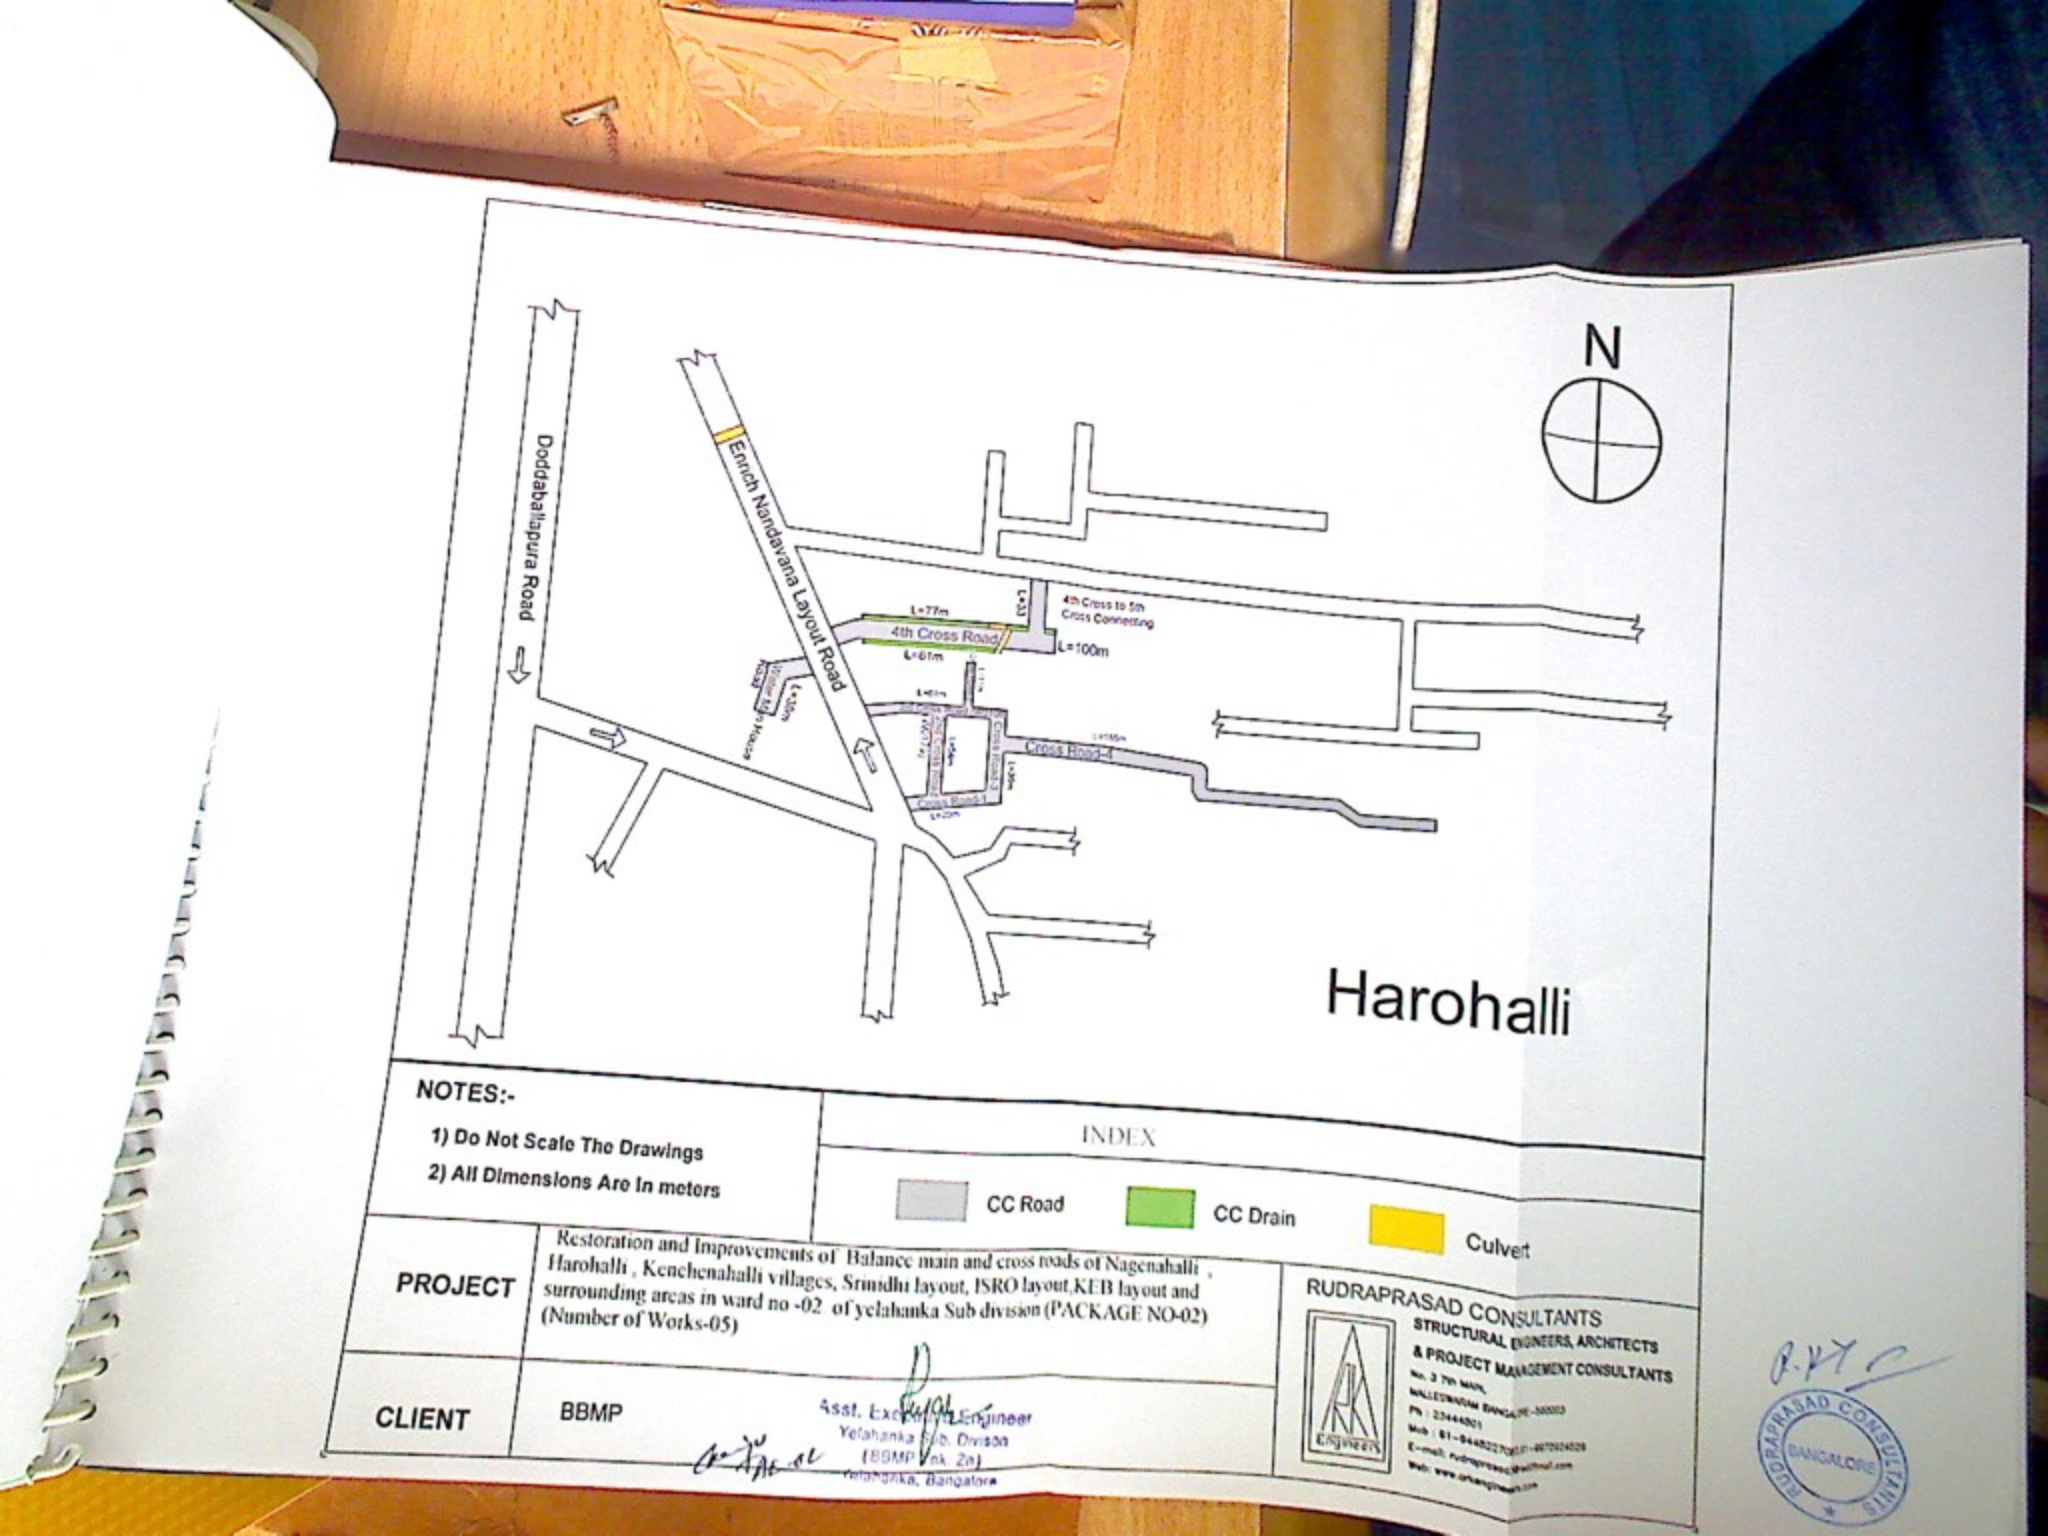

NOTES:-

1) Do Not Scale The Drawings

2) All Dimensions Are In meters

INDEX

CC Road | CC Drain | Culvert

PROJECT	Restoration and Improvements of Balance main and cross roads of Nagenahalli , Harohalli , Kenchenahalli villages, Srinidhi layout, ISRO layout,KEB layout and surrounding areas in ward no -02 of yelahanka Sub division (PACKAGE NO-02) (Number of Works-05)
CLIENT	BBMP

Asst. Executive Engineer
Yelahanka Sub. Division
(BBMP Pvt. Ltd.)
Yelahanka, Bangalore

RUDRAPRASAD CONSULTANTS
STRUCTURAL ENGINEERS, ARCHITECTS
& PROJECT MANAGEMENT CONSULTANTS

RUDRAPRASAD CONSULTANTS BANGALORE

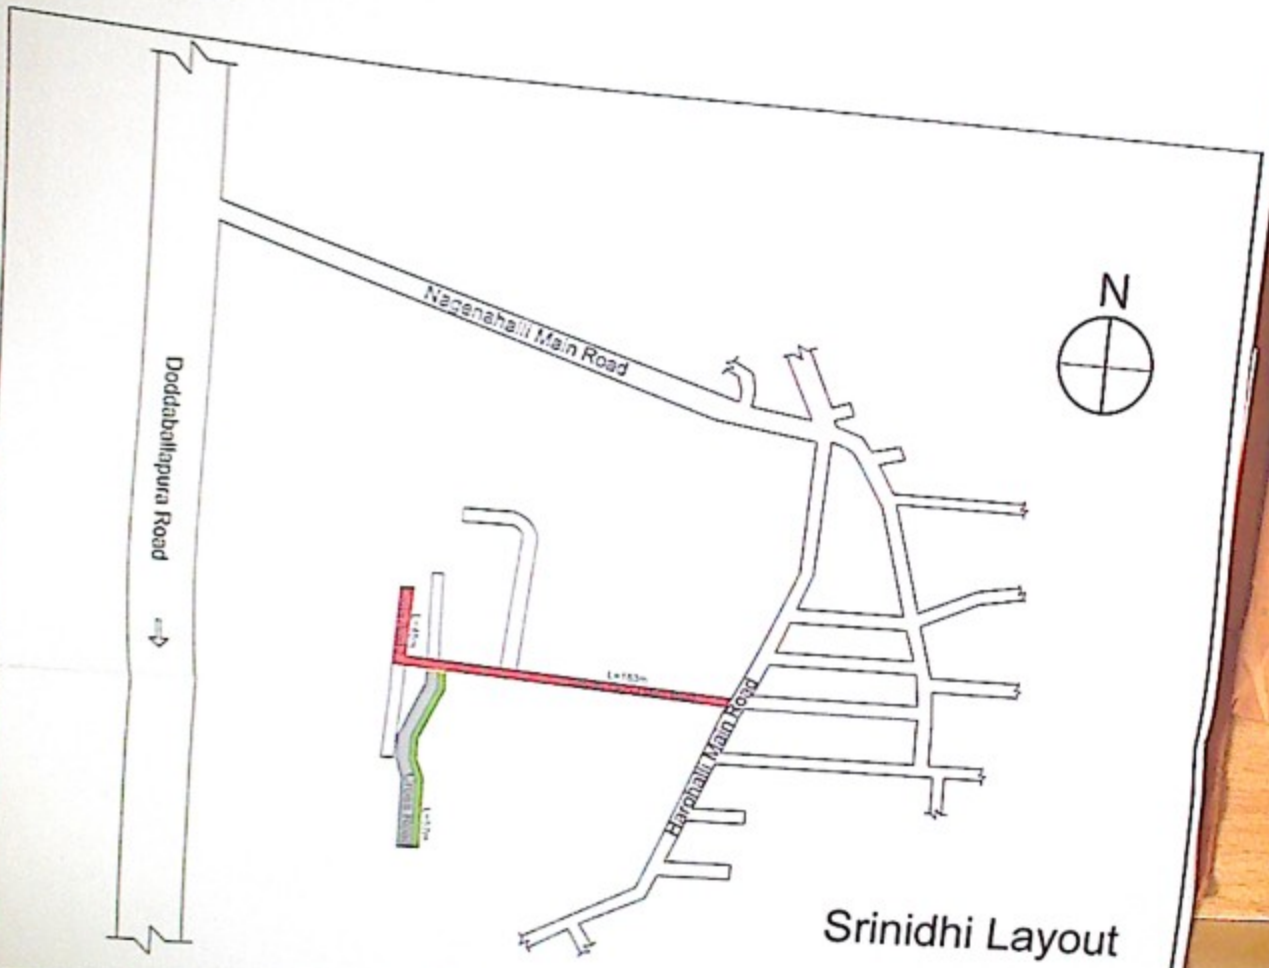

NOTES:-

1) Do Not Scale The Drawings
2) All Dimensions Are In meters

INDEX

CC Road | CC Drain | Asphalt Road | Culvert

PROJECT	Restoration and Improvements of Balance main and cross roads of Nagenahalli , Harohalli , Kenchenahalli villages, Srinidhi layout, ISRO layout,KEB layout and surrounding areas in ward no -02 of yelahanka Sub division (PACKAGE NO-02) (Number of Works-05)
CLIENT	BBMP

RUDRAPRASAD CONSULTANTS
STRUCTURAL ENGINEERS, ARCHITECTS
& PROJECT MANAGEMENT CONSULTANTS

Asst. Executive Engineer
Yelahanka Sub. Divison
(BBMP Ynk. Zn)
Yelahanka, Bangalore

RUDRAPRASAD CONSULTANTS BANGALORE

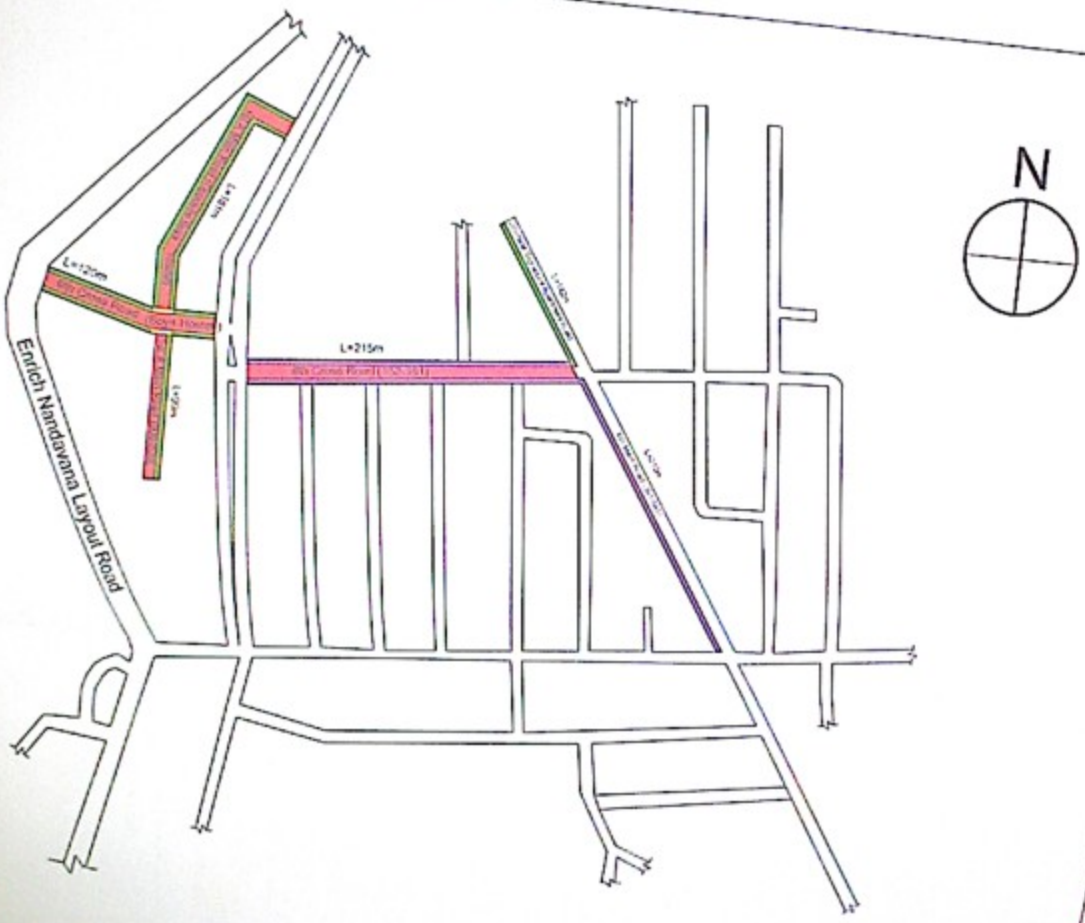

ISRO Layout

NOTES:-

1) Do Not Scale The Drawings
2) All Dimensions Are In meters

INDEX

CC Drain | Asphalt Road | Culvert | KERB

PROJECT	Restoration and Improvements of Balance main and cross roads of Nagenahalli , Harohalli , Kenchenahalli villages, Srinidhi layout, ISRO layout,KEB layout and surrounding areas in ward no -02 of yelahanka Sub division (PACKAGE NO-02) (Number of Works-05)
CLIENT	BBMP

RUDRAPRASAD CONSULTANTS
STRUCTURAL ENGINEERS, ARCHITECTS
& PROJECT MANAGEMENT CONSULTANTS

AE-12

Asst. Executive Engineer
Yelahanka Sub. Divison
(BBMP Ynk. Zn)
Yelahanka, Bangalore

RUDRAPRASAD CONSULTANTS BANGALORE

PROJECT	ward no -02 of yelahanka Sub division (PACKAGE NO-02) (Number of Works-05)
CLIENT	BBMP

RUDRAPRASAD CONSULTANTS
STRUCTURAL ENGINEERS, ARCHITECTS
& PROJECT MANAGEMENT CONSULTANTS
No. 3 7th MAIN,
MALLESWARAM BANGALORE-560003
Ph: 23444801
Mob: 91-9448227083,91-9972024526
E-mail: rudraprasad3@rediffmail.com
Web: www.prkengineers.com

Asst. Executive Engineer
Yelahanka Sub Division
(BBMP Ynk. Zn)
Yelahanka, Bangalore

RUDRAPRASAD CONSULTANTS BANGALORE

INDEX

CC Drain

Culvert

Culvert Cover Slab Only

agenahalli , Harohalli , surrounding areas in r of Works-05)

RUDRAPRASAD CONSULTANTS
STRUCTURAL ENGINEERS, ARCHITECTS
& PROJECT MANAGEMENT CONSULTANTS
No. 3 7th MAIN,
MALLESWARAM BANGALORE-560003
Ph: 23444801
Mob: 91-9448227083,91-9972024526
E-mail: rudraprasad3@rediffmail.com
Web: www.prkengineers.com

RUDRAPRASAD CONSULTANTS BANGALORE

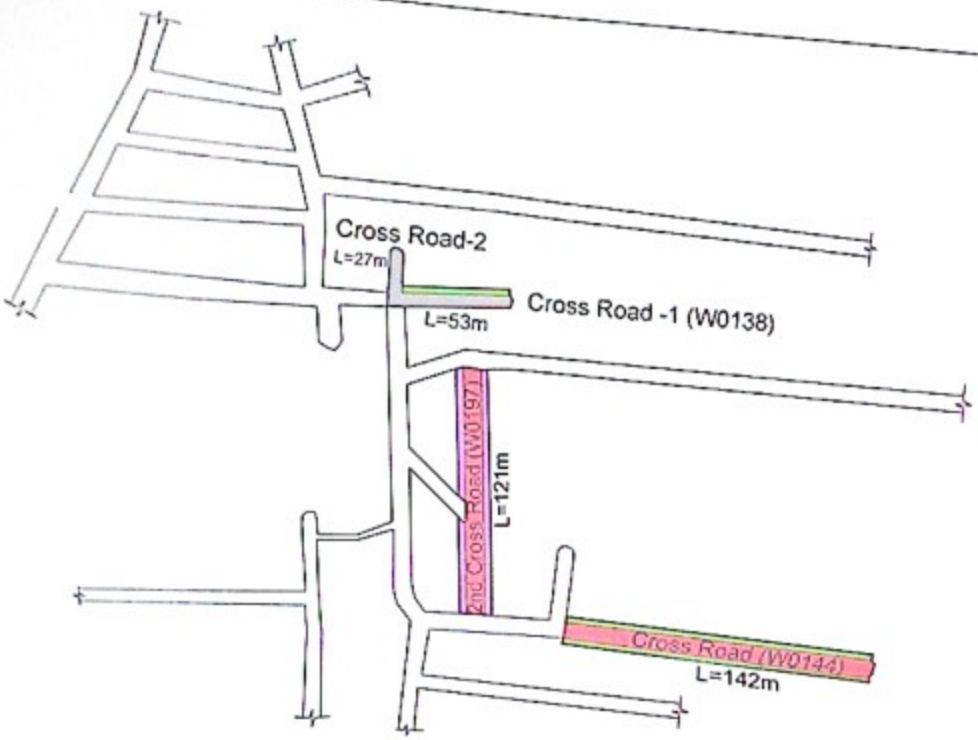

NOTES:-

1) Do Not Scale The Drawings

2) All Dimensions Are In meters

INDEX

Asphalt Road	Kerb
CC Drain	C C Road

PROJECT	Restoration and Improvements of Balance main and cross roads of Nagenahalli , Harohalli , Kenchenahalli villages, Srinidhi layout, ISRO layout,KEB layout and surrounding areas in
CLIENT	BBMP

RUDRAPRASAD CONSULTANTS

STRUCTURAL ENGINEERS ARCHITECTS

Asst. Executive Engineer
Yelahanka Sub. Divison
(BBMP Ynk. Zn)
Yelahanka, Bangalore

RUDRAPRASAD CONSULTANTS BANGALORE

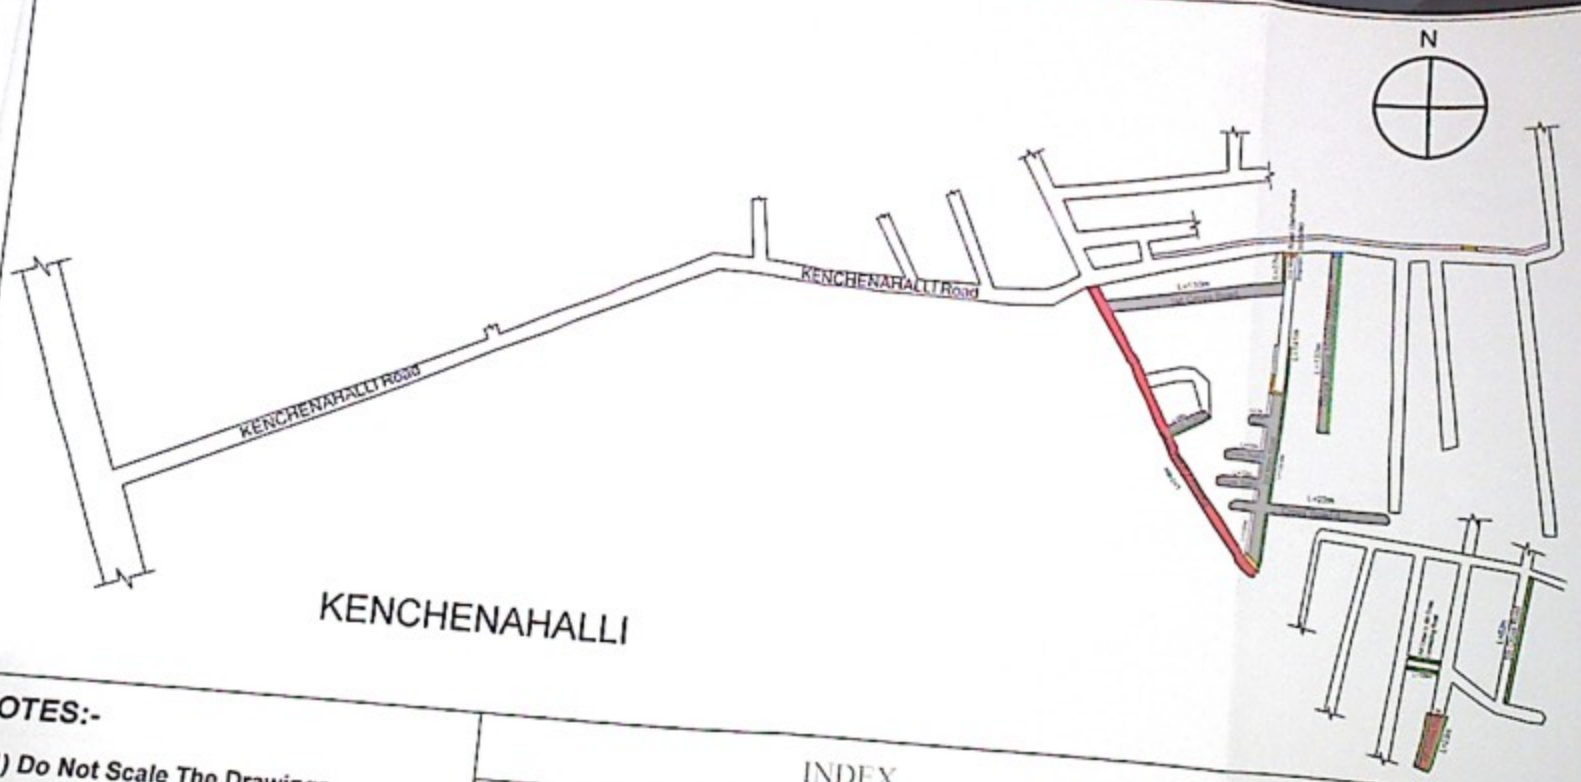

KENCHENAHALLI

NOTES:-

1) Do Not Scale The Drawings

2) All Dimensions Are In meters

INDEX

Asphalt road | CC Drain | Culvert | Culvert Cover Slab Only

PROJECT	Restoration and Improvements of Balance main and cross roads of Nagenahalli , Harohalli , Kenchenahalli villages, Srinidhi layout, ISRO layout,KEB layout and surrounding areas in ward no -02, of yelahanka Sub division (PACKAGE NO-02) (Number of Works-05)
CLIENT	BBMP

Asst. Executive Engineer
Yelahanka Sub Divison
(BBMP Wrk. Zn)
Yelahanka, Bangalore

RUDRAPRASAD CONSULTANTS
STRUCTURAL ENGINEERS, ARCHITECTS
& PROJECT MANAGEMENT CONSULTANTS
No. 3 7th MAIN,
MALLESWARAM BANGALORE-560003
Ph : 23444801
Mob : 91-9448227083,91-9972924526
E-mail: rudraprasad3@rediffmail.com
Web: www.orkengineeers.com

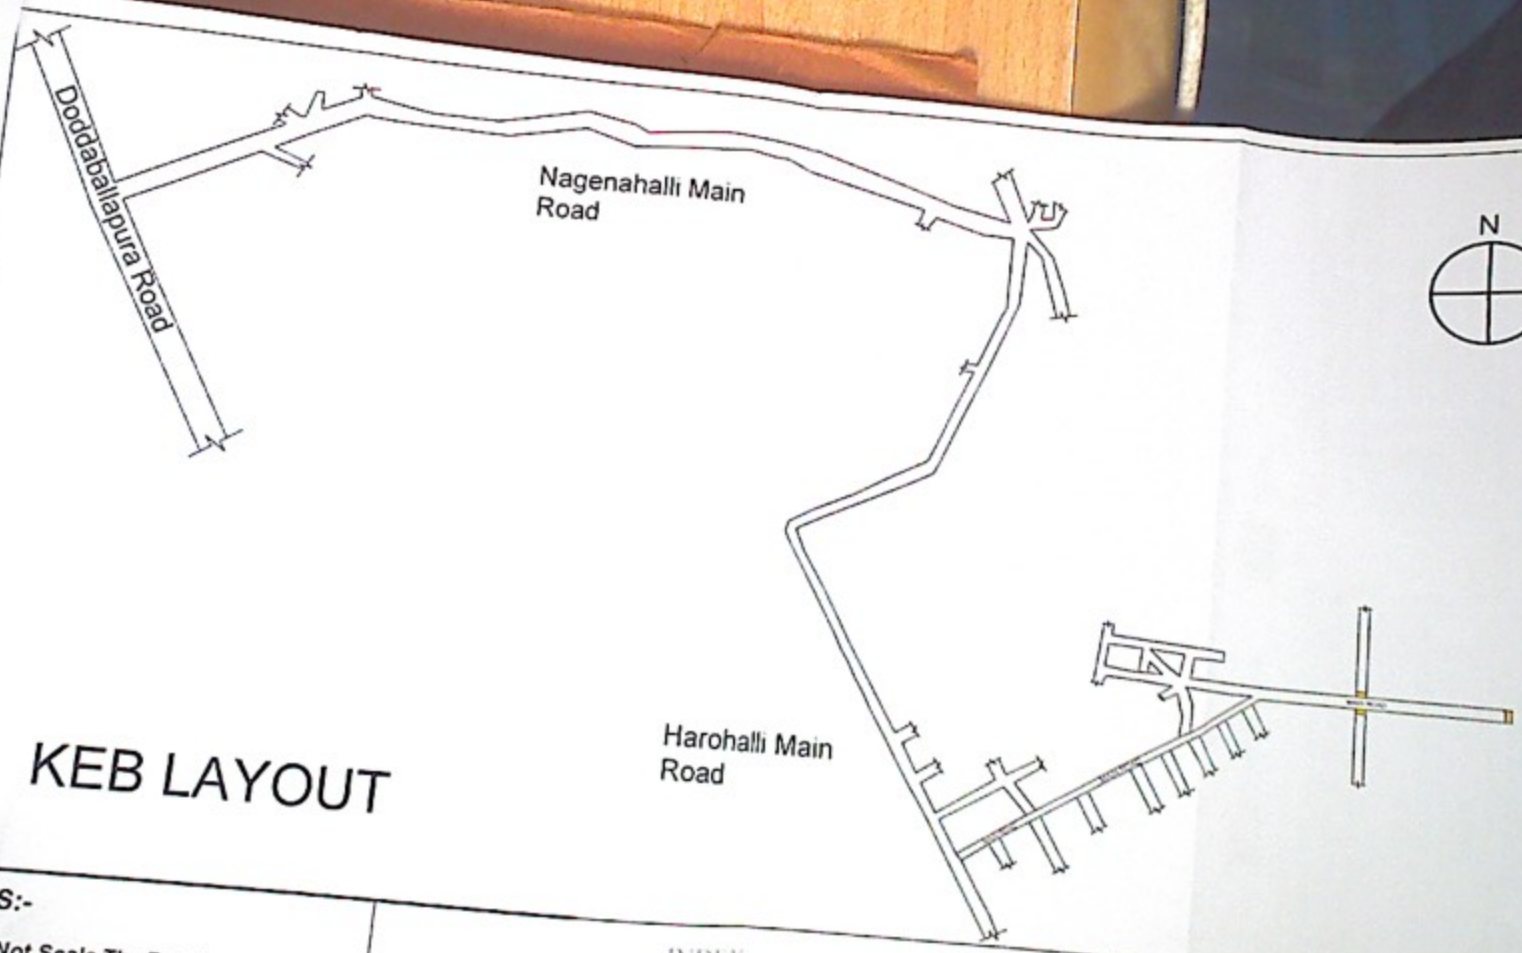

KEB LAYOUT

NOTES:-

1) Do Not Scale The Drawings
2) All Dimensions Are In meters

INDEX

Culvert

PROJECT	Restoration and Improvements of Balance main and cross roads of Nagenahalli , Harohalli , Kenchenahalli villages, Srinidhi layout, ISRO layout,KEB layout and surrounding areas in ward no -02. of yelahanka Sub division (PACKAGE NO-02) (Number of Works-05)
CLIENT	BBMP

Asst. Executive Engineer
Yelahanka Sub Division
(BBMP Dk. Zn)

RUDRAPRASAD CONSULTANTS
STRUCTURAL ENGINEERS, ARCHITECTS
& PROJECT MANAGEMENT CONSULTANTS

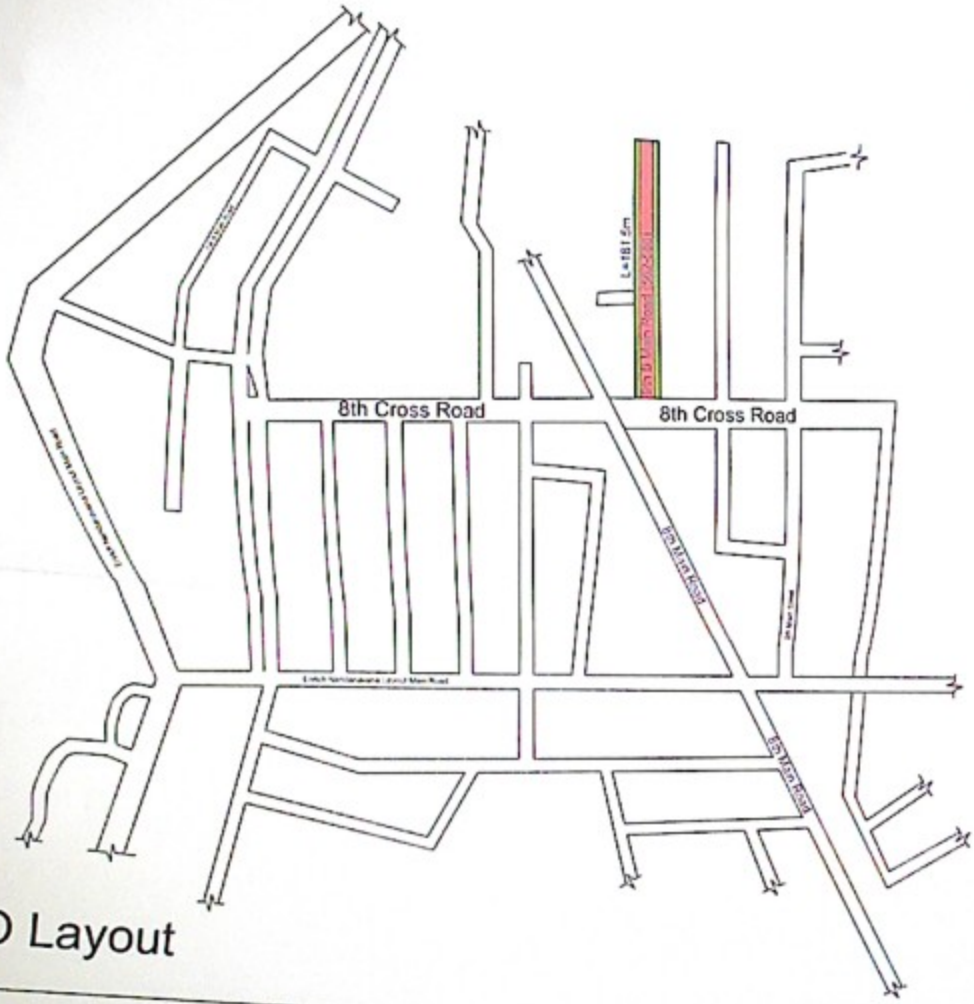

ISRO Layout

NOTES:-

1) Do Not Scale The Drawings
2) All Dimensions Are In meters

INDEX

Asphalt road

CC Drain

PROJECT	Restoration and Improvements of Balance main and cross roads of Nagenahalli , Harohalli , Kenchenahalli villages, Srinidhi layout, ISRO layout,KEB layout and surrounding areas in ward no -02 of yelahanka Sub division (PACKAGE NO-02) (Number of Works-05)
CLIENT	BBMP

RUDRAPRASAD CONSULTANTS
STRUCTURAL ENGINEERS, ARCHITECTS & PROJECT MANAGEMENT CONSULTANTS
No. 3 7th MAIN,
MALLESWARAM BANGALORE-560003
Ph : 23444801
Mob : 91-9448227083,91-9972924026
E-mail: rudraprasad3@rediffmail.com
Web: www.arkengineers.com

Asst. Executive Engineer
Yelahanka Sub. Divison
(BBMP Ynk. Zn)
Yelahanka, Bangalore

RUDRAPRASAD CONSULTANTS BANGALORE

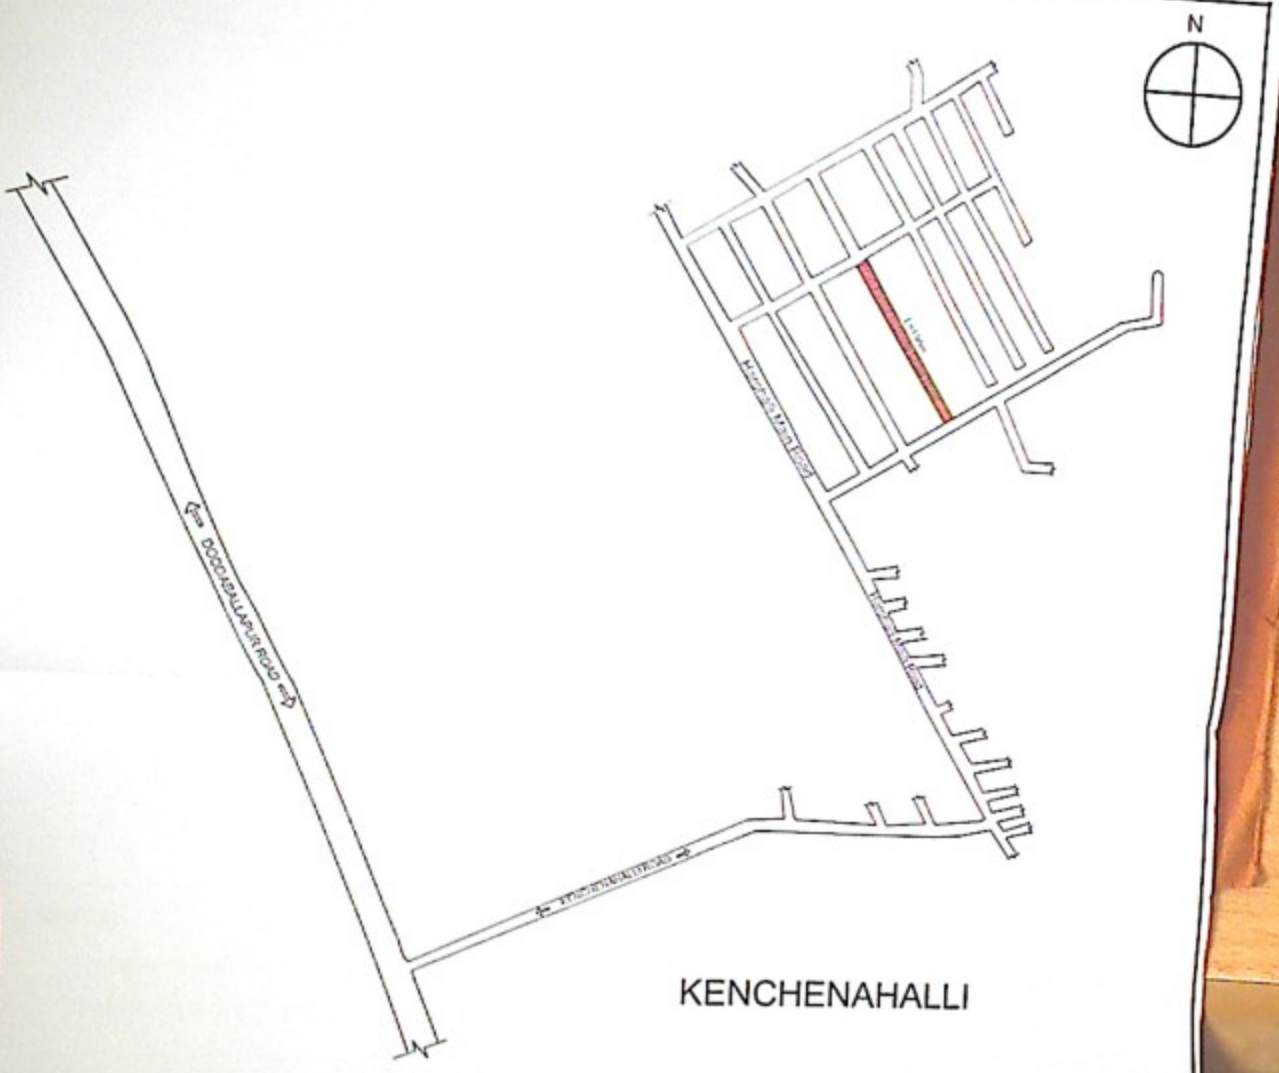

NOTES:-

1) Do Not Scale The Drawings
2) All Dimensions Are In meters

INDEX

Asphalt road

CC Drain

PROJECT	Restoration and Improvements of Balance main and cross roads of Nagenahalli , Harohalli , Kenchenahalli villages, Srinidhi layout, ISRO layout,KEB layout and surrounding areas in ward no -02. of yelahanka Sub division (PACKAGE NO-02) (Number of Works-05)
CLIENT	BBMP

RUDRAPRASAD CONSULTANTS
STRUCTURAL ENGINEERS, ARCHITECTS
& PROJECT MANAGEMENT CONSULTANTS
No. 3 7th MAIN,
MALLESWARAM BANGALORE-560003
Ph : 23444501
Mob : 91-9448227083,91-9972014126
E-mail: rudraprasad3@rediffmail.com
Web: www.srhengineers.com

Asst. Executive Engineer
Yelahanka Sub. Divison
(BBMP Ynk. Zn)
Yelahanka, Bangalore

RUDRAPRASAD CONSULTANTS BANGALORE

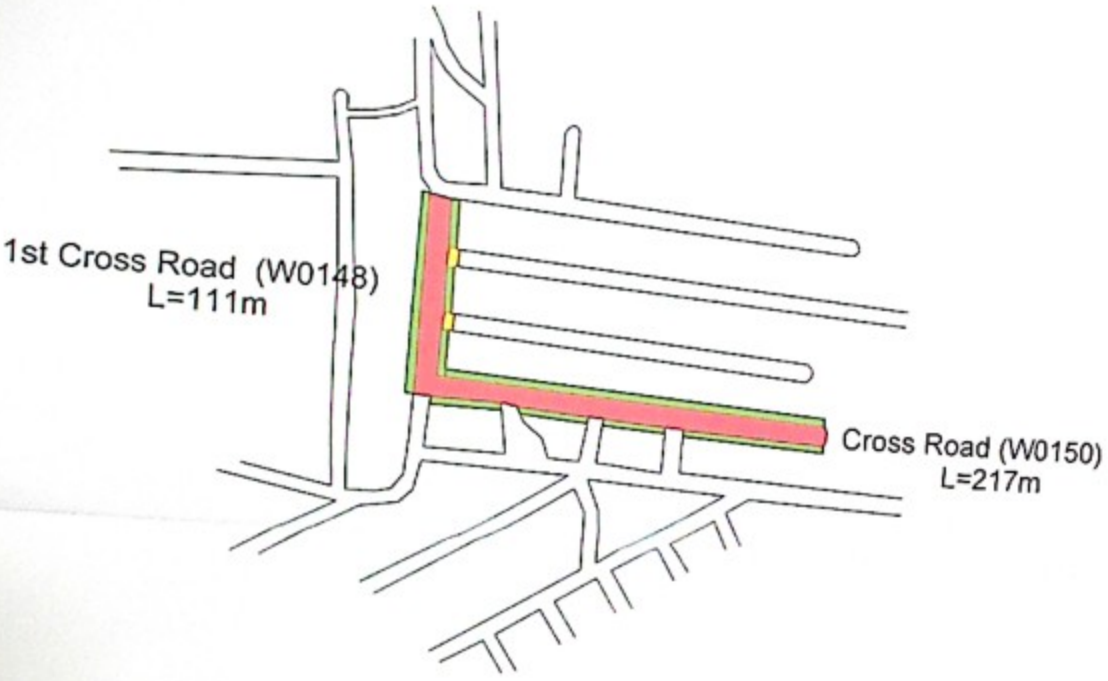

NOTES:-

1) Do Not Scale The Drawings

2) All Dimensions Are In meters

INDEX

Asphalt Road | C C Drain | Culvert

PROJECT	Restoration and Improvements of Balance main and cross roads of Nagenahalli , Harohalli Kenchenahalli villages, Srinidhi layout, ISRO layout,KEB layout and surrounding areas in ward no -02 of yelahanka Sub division (PACKAGE NO-02) (Number of Works-05) Estimation Cost Rs 1350.00 Lakhs
CLIENT	BBMP

RUDRAPRASAD CONSULTANTS
STRUCTURAL ENGINEERS, ARCHITECTS & PROJECT MANAGEMENT CONSULTANTS

AE-02

Asst. Executive Engineer
Yelahanka Sub. Divison
(BBMP Ynk. Zn)
Yelahanka, Bangalore

RUDRAPRASAD CONSULTANTS BANGALORE

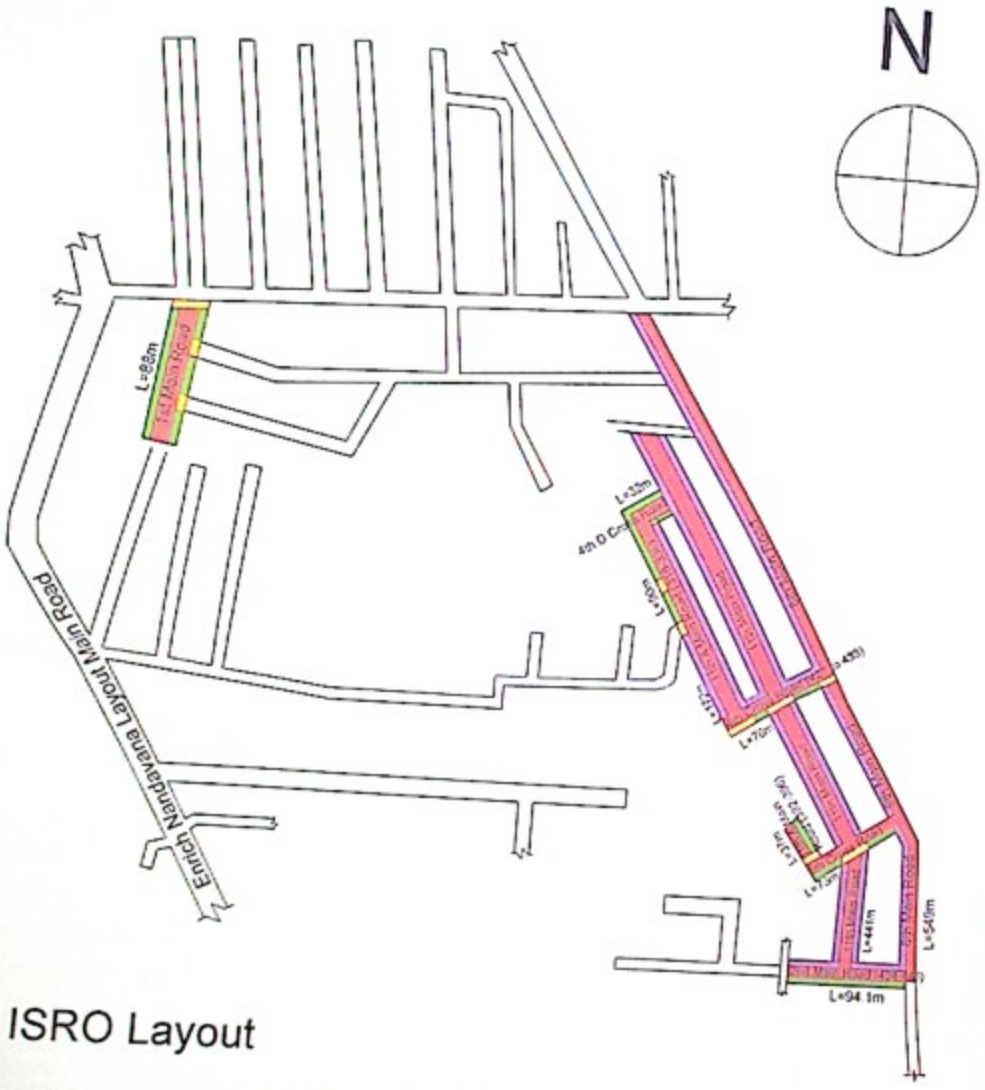

ISRO Layout

NOTES:-

1) Do Not Scale The Drawings

2) All Dimensions Are In meters

INDEX

Kerb | CC Drain | Asphalt Road | Culvert

PROJECT	*Restoration and Improvements of Balance main and cross roads of Nagenahalli , Harohalli , Kenchenahalli villages, Srinidhi layout, ISRO layout,KEB layout and surrounding areas in ward no -02. of yelahanka Sub division (PACKAGE NO-02) (Number of Works-05)*
CLIENT	BBMP

RUDRAPRASAD CONSULTANTS
STRUCTURAL ENGINEERS, ARCHITECTS
& PROJECT MANAGEMENT CONSULTANTS

AEE-02
Asst. Executive Engineer
Yelahanka Sub. Divison
(BBMP Ynk. Zn)
Yelahanka, Bangalore

RUDRAPRASAD CONSULTANTS BANGALORE

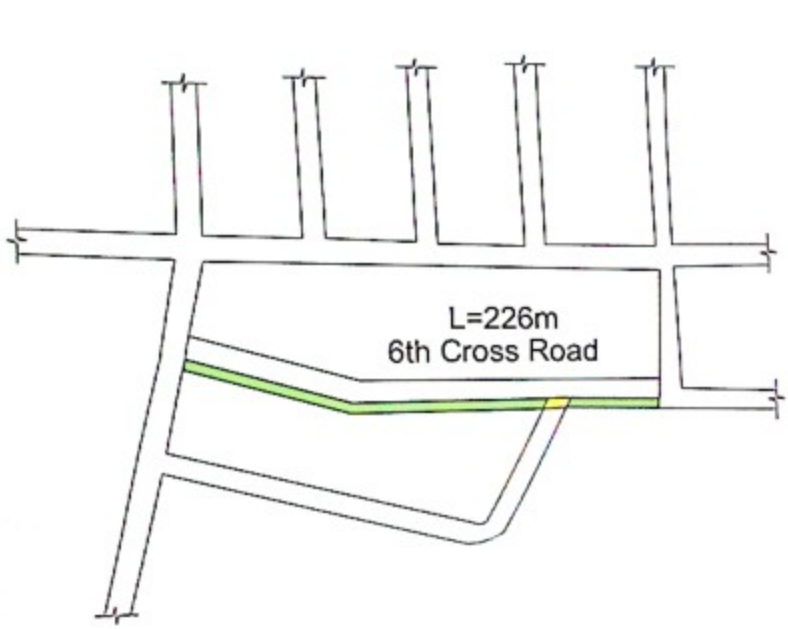

ISRO Layout

NOTES:-

1) Do Not Scale The Drawings

2) All Dimensions Are In meters

INDEX

Culvert

C C Drain

PROJECT	Restoration and Improvements of Balance main and cross roads of Nagenahalli , Harohalli , Kenchenahalli villages, Srinidhi layout, ISRO layout,KEB layout and surrounding areas in ward no -02 of yelahanka Sub division (PACKAGE NO-02) (Number of Works-05)
CLIENT	BBMP

RUDRAPRASAD CONSULTANTS

STRUCTURAL ENGINEERS, ARCHITECTS

& PROJECT MANAGEMENT CONSULTANTS

No. 3 7th MAIN,

MALLESWARAM BANGALORE-560003

Ph : 23444801

Mob : 91-9448227083,91-9972924526

E-mail: rudraprasad2@rediffmail.com

Web: www.orkengineers.com

AE-02

Asst. Executive Engineer
Yelahanka Sub. Divison
(BBMP Nk. Zn)
Yelahanka, Bangalore

RUDRAPRASAD CONSULTANTS BANGALORE

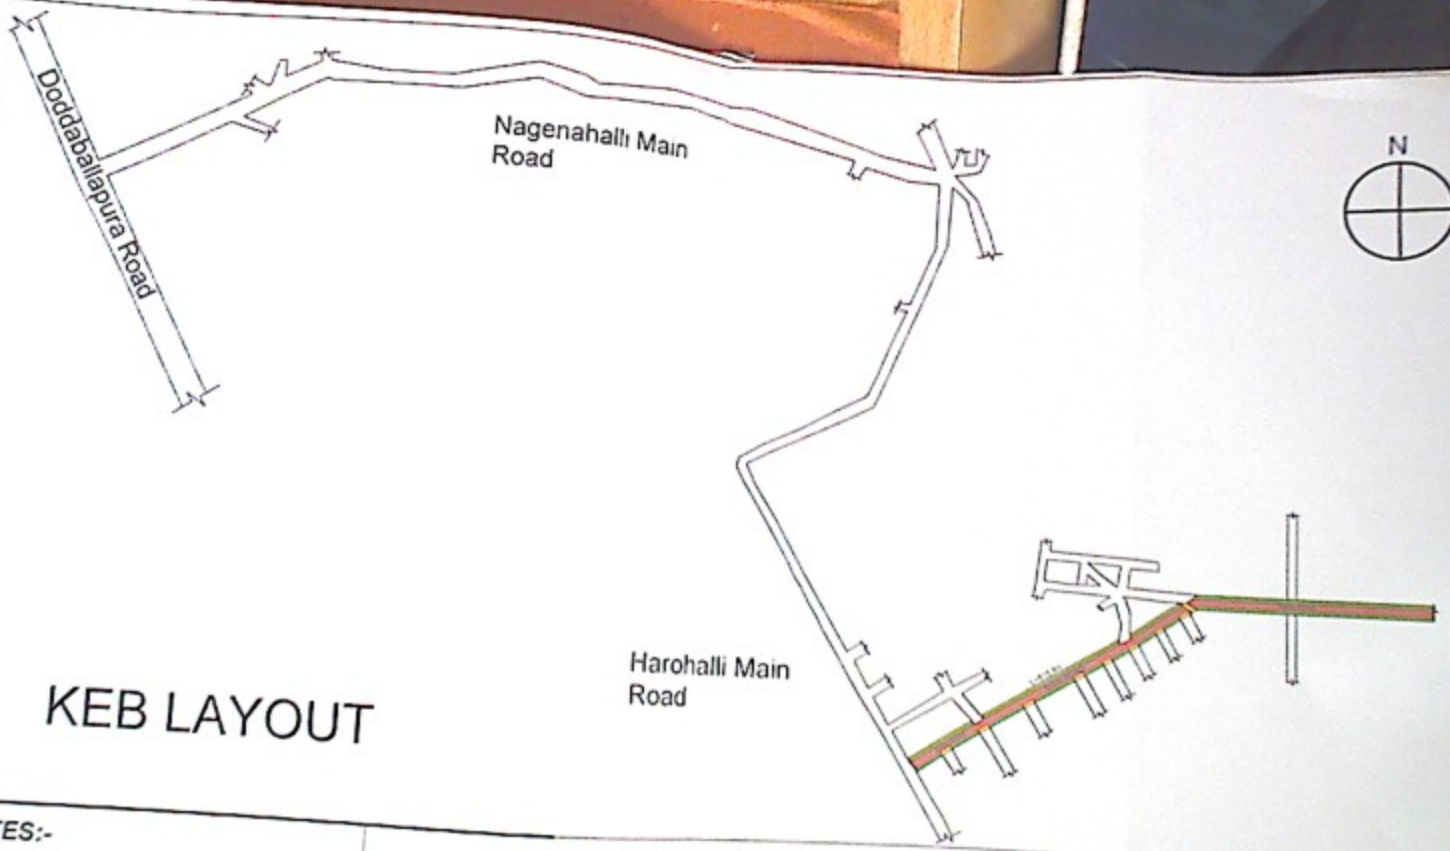

KEB LAYOUT

NOTES:-

1) Do Not Scale The Drawings
2) All Dimensions Are In meters

INDEX

Asphalt Road | CC Drain | Culvert

PROJECT	Restoration and Improvements of Balance main and cross roads of Nagenahalli , Harohalli , Kenchenahalli villages, Srinidhi layout, ISRO layout,KEB layout and surrounding areas in ward no -02. of yelahanka Sub division (PACKAGE NO-02) (Number of Works-05)
CLIENT	BBMP

RUDRAPRASAD CONSULTANTS
STRUCTURAL ENGINEERS, ARCHITECTS
& PROJECT MANAGEMENT CONSULTANTS